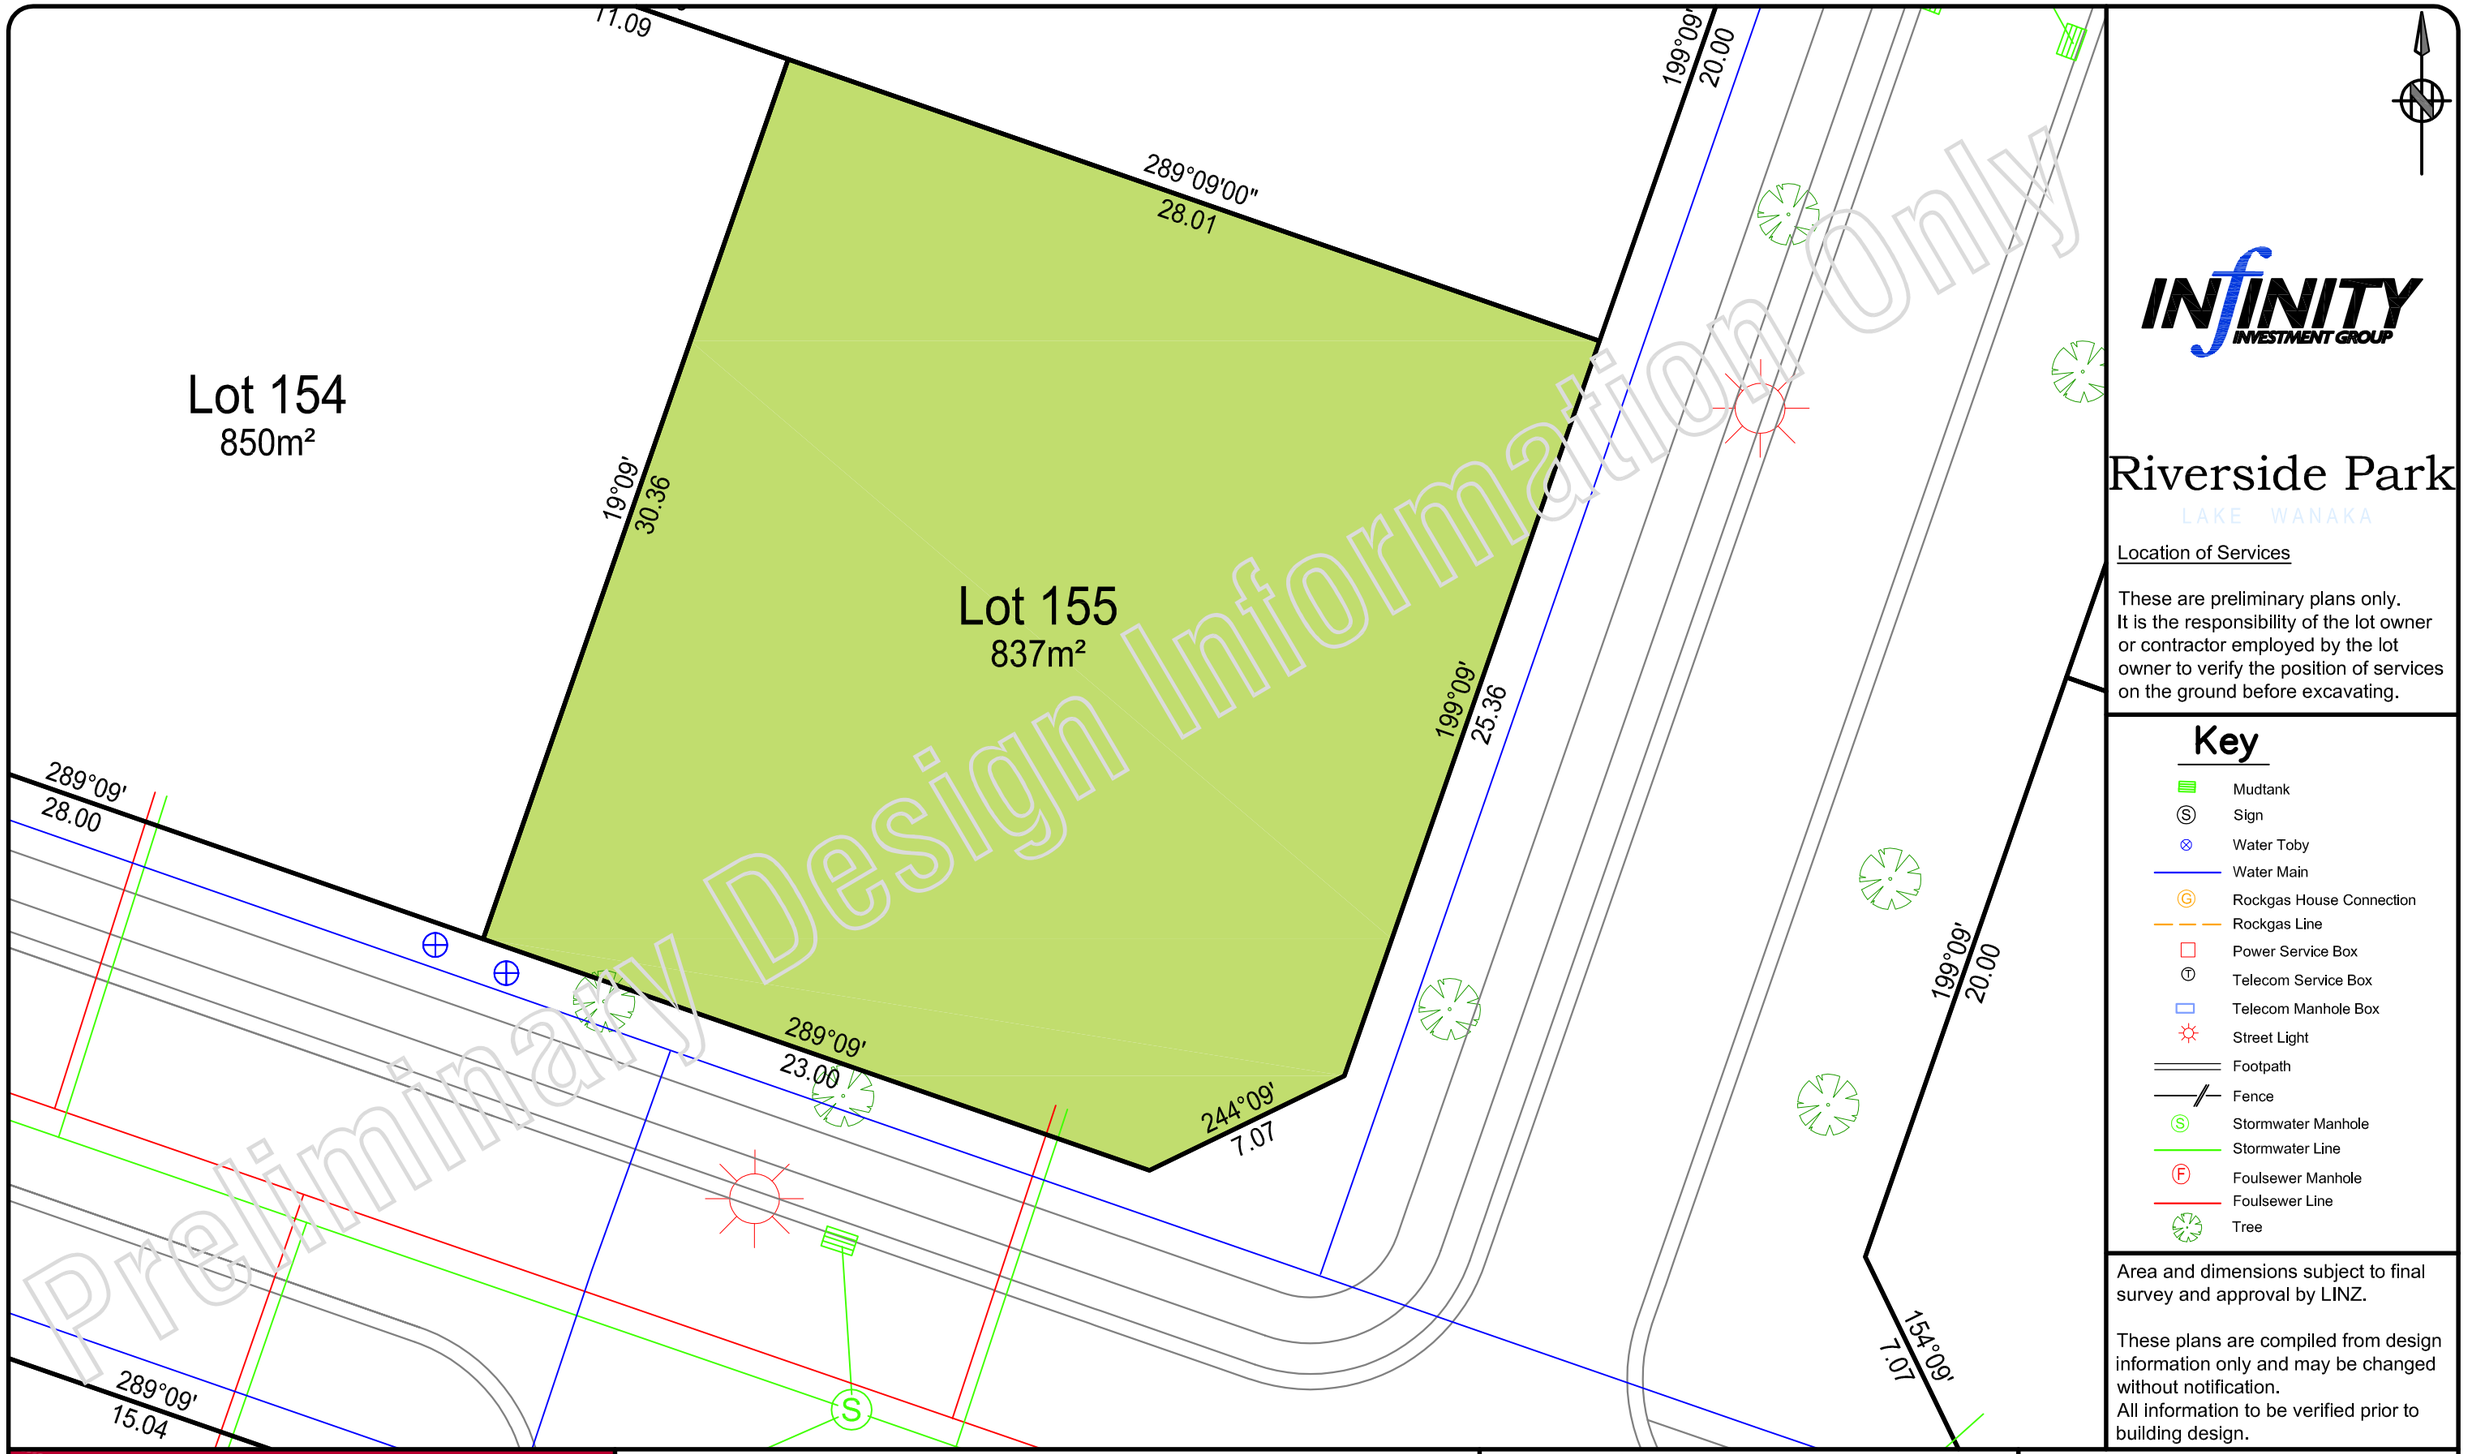

INFINITY INVESTMENT GROUP

Riverside Park

LAKE WANAKA

Location of Services

These are preliminary plans only.
It is the responsibility of the lot owner or contractor employed by the lot owner to verify the position of services on the ground before excavating.

Key

- Mudtank
- Sign
- Water Toby
- Water Main
- Rockgas House Connection
- Rockgas Line
- Power Service Box
- Telecom Service Box
- Telecom Manhole Box
- Street Light
- Footpath
- Fence
- Stormwater Manhole
- Stormwater Line
- Foulsewer Manhole
- Foulsewer Line
- Tree

Area and dimensions subject to final survey and approval by LINZ.

These plans are compiled from design information only and may be changed without notification.
All information to be verified prior to building design.

PATERSON PITTS LTD
Wanaka Cromwell Queenstown Alexandra Dunedin
Surveying ~ Land Planning ~ Land Development ~ Resource Management
Wanaka ph 03 443 0110 fax 03 443 1339

Lot 155
Mallard Street
Riverside Park, Wanaka

(c) Paterson Pitts ltd., All Rights Reserved

Overall

Electronic Information
An electronic copy of the information in Autocad format can be obtained from Paterson Pitts Wanaka. Note this information is extracted on a individual basis and a fee applies.

Scale	1:200 @ A3
Drawn By	CRL
Date	02/09/2013
Job No.	W3678
Layout	1 Rev A